
Road closed XXXXX XXXX am - XXXX pm for XX days		ROAD CLOSED	ROAD AHEAD CLOSED	ROAD AHEAD CLOSED	ROAD AHEAD CLOSED	NO THROUGH ROUTE	ACCESS TO FRONTAGES ONLY	Diversion	Diversion	Diversion	Diverted traffic	Diverted traffic	Diverted traffic	Diverted traffic	Diverted traffic	Diverted traffic	Diversion ENDS
Qty:3	Qty:3	Qty:3	Qty:3	Qty:1	Qty:x	Qty:1	Qty:1	Qty:x	Qty:x	Qty:4	Qty:1	Qty:4	Qty:2	Qty:x	Qty:1	Qty:x	Qty:1	Qty:2

NO PARKING CONES REQUIRED • • • • Qty:x

TOTAL SIGNS = 30

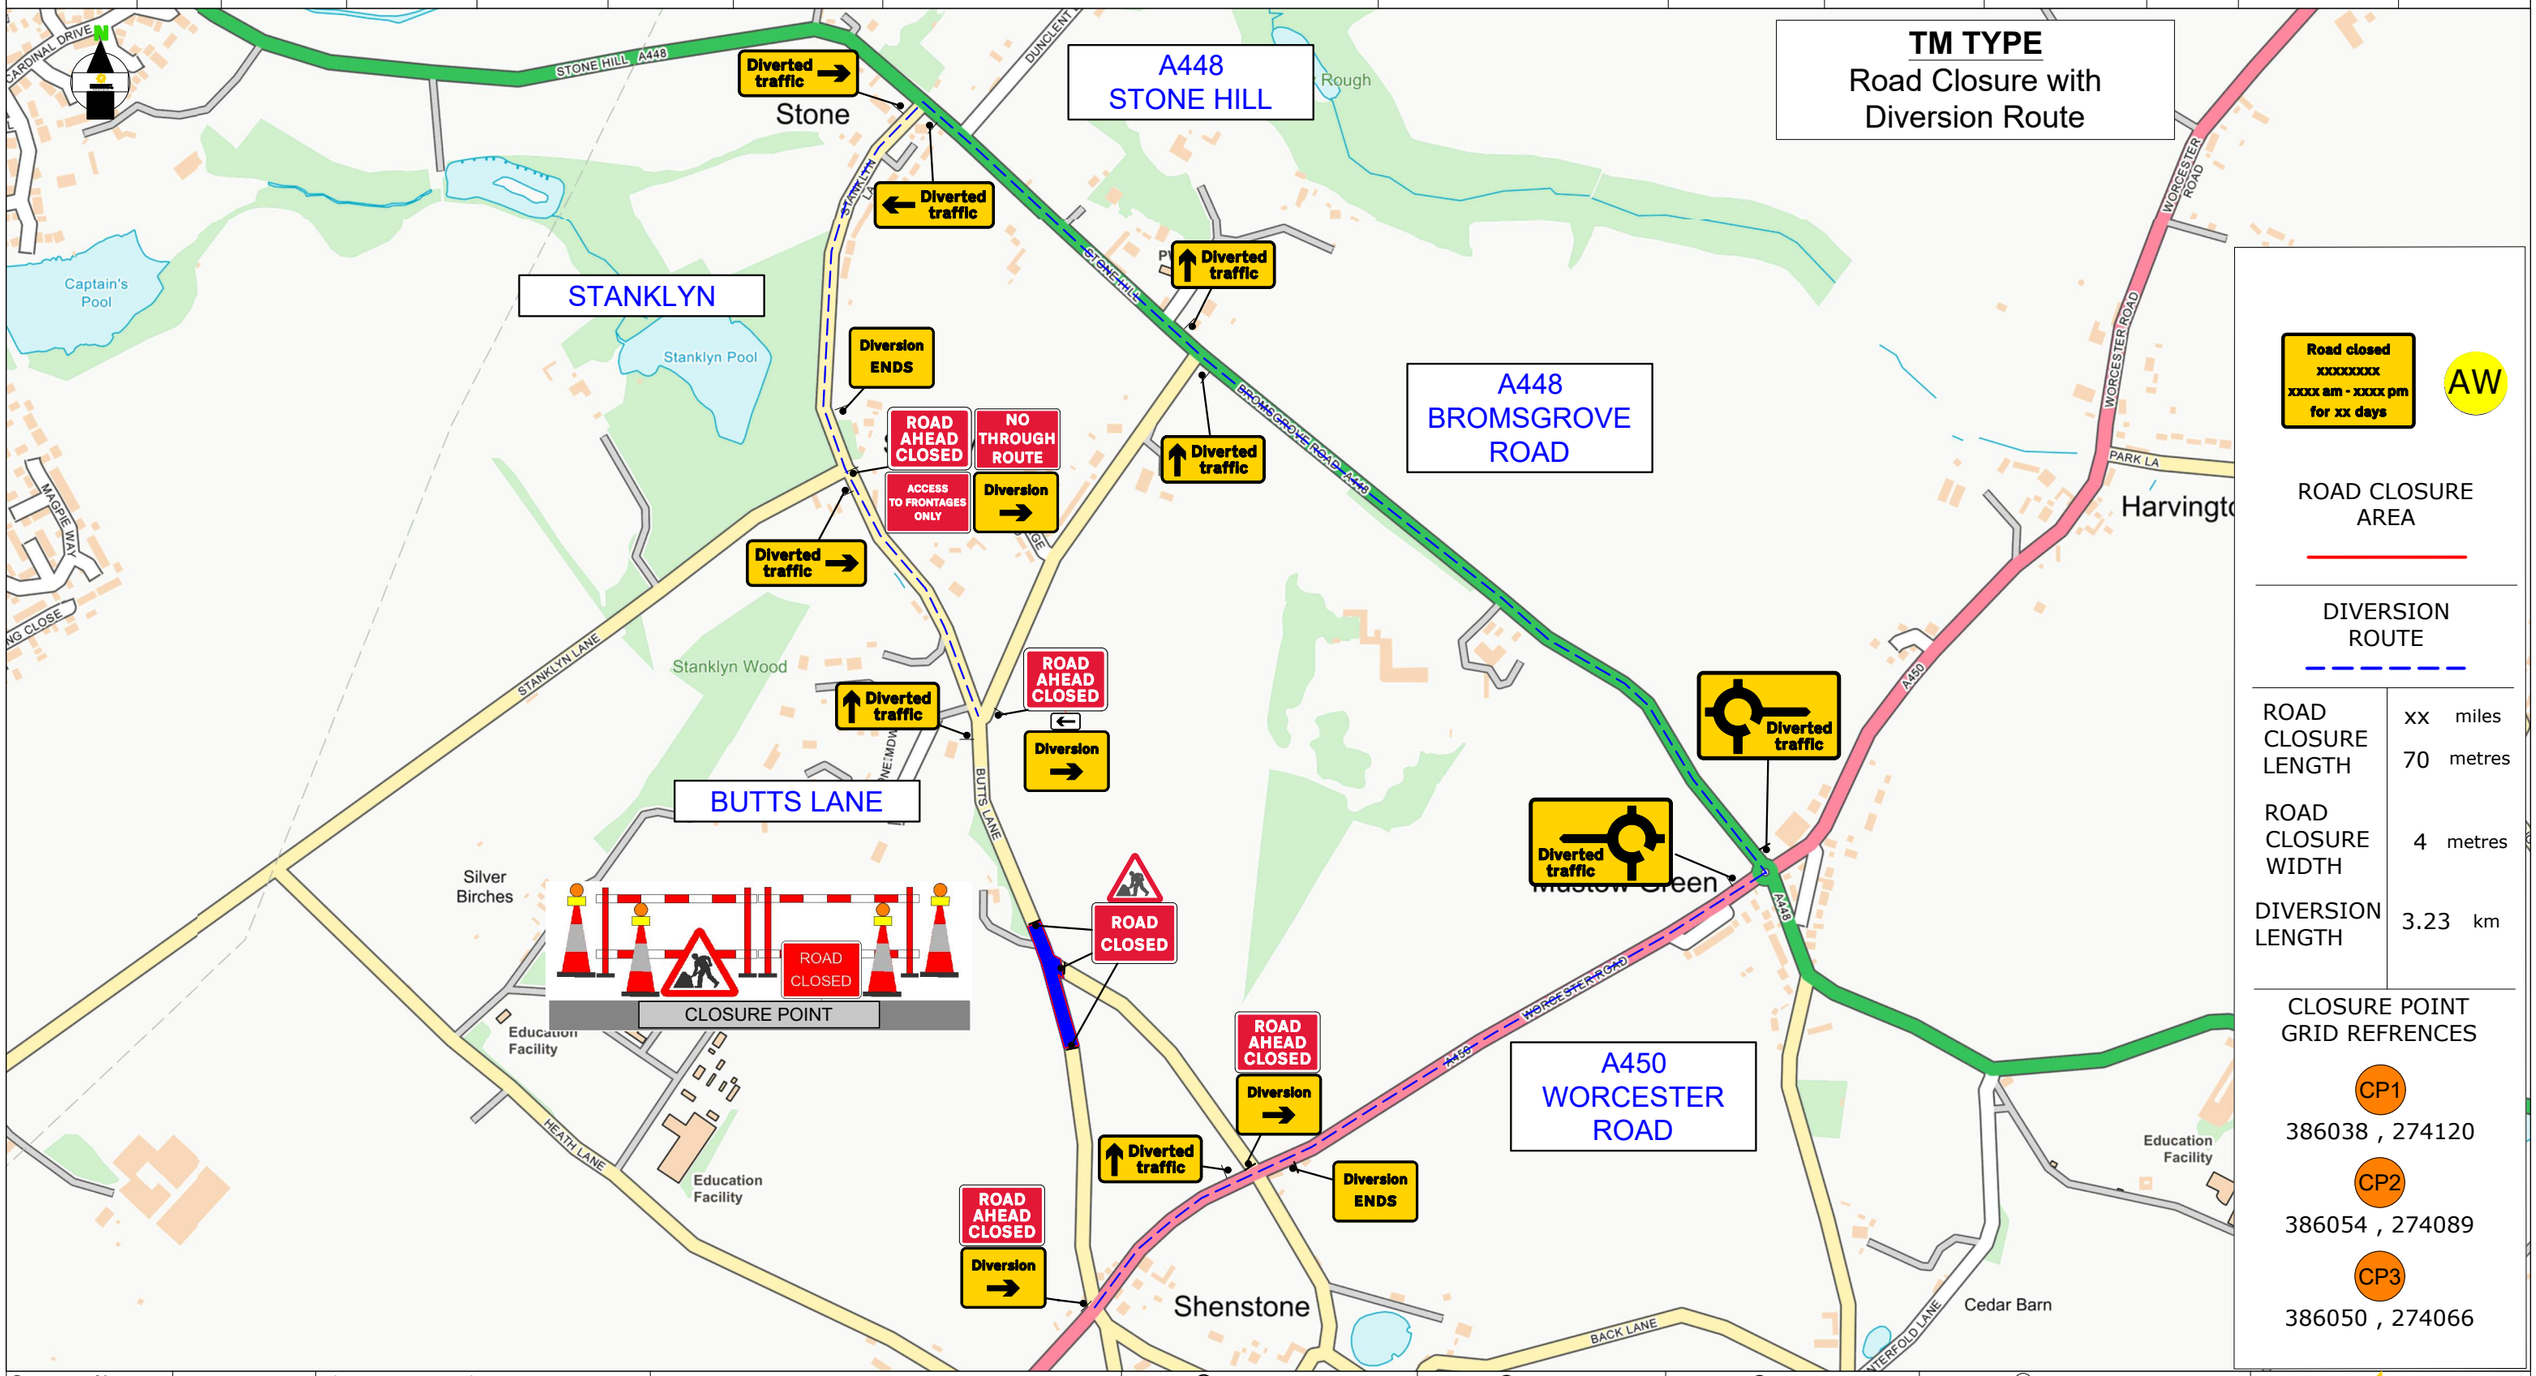

TM TYPE
Road Closure with Diversion Route

Road closed XXXXXXX XXXX am - XXXX pm for xx days

AW

ROAD CLOSURE AREA

DIVERSION ROUTE

ROAD CLOSURE LENGTH	xx	miles
	70	metres
ROAD CLOSURE WIDTH	4	metres
DIVERSION LENGTH	3.23	km

CLOSURE POINT GRID REFRENCES

CP1
386038 , 274120

CP2
386054 , 274089

CP3
386050 , 274066

Contract No	000-000000	Client: Watertight Management	
Date	11/02/2026	Site Location / Drawing Title	
Drawn by	S.R 254	Butts Lane, Shenstone, Stone,	
Approved By	254	Harvington, Wyre Forest,	
Purpose of works	Utility Works	Worcestershire,	
DWG Version No	001	DY10 4BU	
Amended By	XXX/XXX	///: tilt.reporter.cascaded	
Amendment Date	XX/XX/XXXX	Scale	NOT TO SCALE
Sheet No	G2-1	OS Licence No	OI - xxxxxxxx


Note
1. All equipment shall be approved and shall comply with the Department Of Transport specification MCE0111. This drawing does not show the normal road works signage that will be required as per Chapter 8.
2. All signs to be in accordance with TSGRD 2016 and to minimum class retroflective.
3. Minimum height of lettering to be 60mm and sign boards to be 1000mm (750mm where appropriate).

DETAIL B (B)
Single/Dual carriageway 40mph or less - 450mm traffic cones, spacing 1.5m.
Single/Dual carriageway 50mph or more - 750mm traffic cones, spacing 1.5m.
Dual carriageway national speed limit - 750mm traffic cones, spacing 1.5m, relaxation 3m.
Notes:
1) During darkness, warning lights to BS EN 12352:2006 should be provided in accordance with Table A1.3 (Appendix 1).
2) 45° tapers have 1.2m spacing, no relaxations.
3) On motorways and NSL AP duals with hard shoulders, 1m cones will be required for both standard and relaxation works for lead tapers and the facing wall of lane changes.

DETAIL C1 (C1)
9m
Single/Dual carriageway 40mph or less - 450mm traffic cones.
Single/Dual carriageway 50mph or more - 750mm traffic cones.
Notes:
1) During darkness, warning lights to BS EN 12352:2006 should be provided in accordance with Table A1.3 (Appendix 1).
2) For relaxation to Detail C1 see Table A1.3 (Appendix 1).

DETAIL C2 (C2)
3m
Single carriageway 40mph or less - 450mm traffic cones.
Single/Dual carriageway 50mph or more - 750mm traffic cones.
Notes:
1) During darkness, warning lights to BS EN 12352:2006 should be provided in accordance with Table A1.3.

DETAIL AL (AL)
Manned Airlock system.
Notes:
1) Minimal site traffic 25 - 30m air lock is sufficient, Extend airlock for larger work vehicle flow.
2) Red lamps to be used on Nissen Barrier (all HE netwoks)

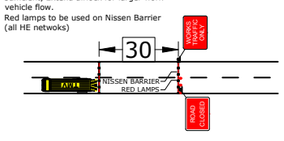

The information in this drawing may not be copied or used by third parties without written consent from Sunbelt Rentals ltd (Traffic Management).
This layout is for installation by NRSWA, Lantra 12A,12B,12C,12D qualified persons.
All works shall be in accordance with Safety at Street Works and Road Works, A Code of Practice 2013 & Chapter 8

THIS DOCUMENT IS UNCONTROLLED WHEN PRINTED
The electronic version of this document is the approved and most current. Any printed version is uncontrolled and may not be current.

SUNBELT RENTALS
Sunbelt Rentals UK (Traffic Management)
Kemble Airfield Enterprise Park,Cirencester Road, Kemble GL7 6BQ
Telephone: 0370 050 0792

V9A